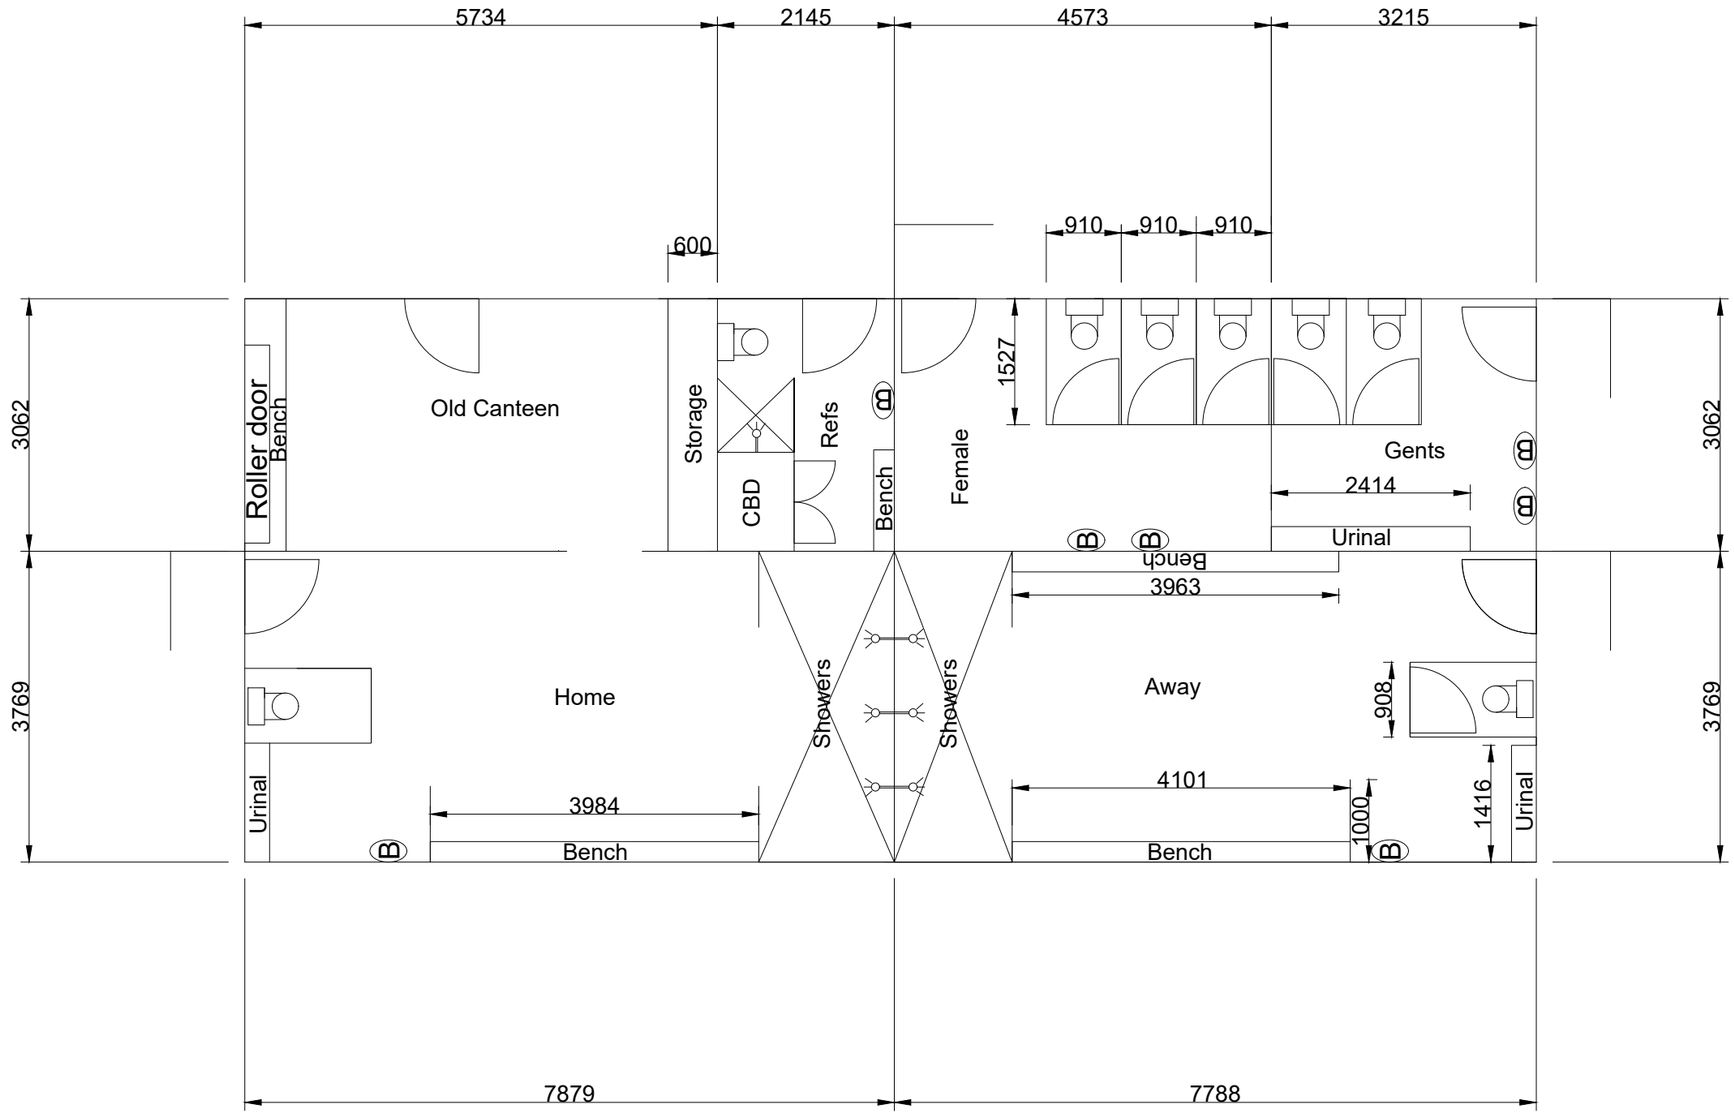

McGrane Oval Gilgandra Existing Grandstand Amenities Floorplan